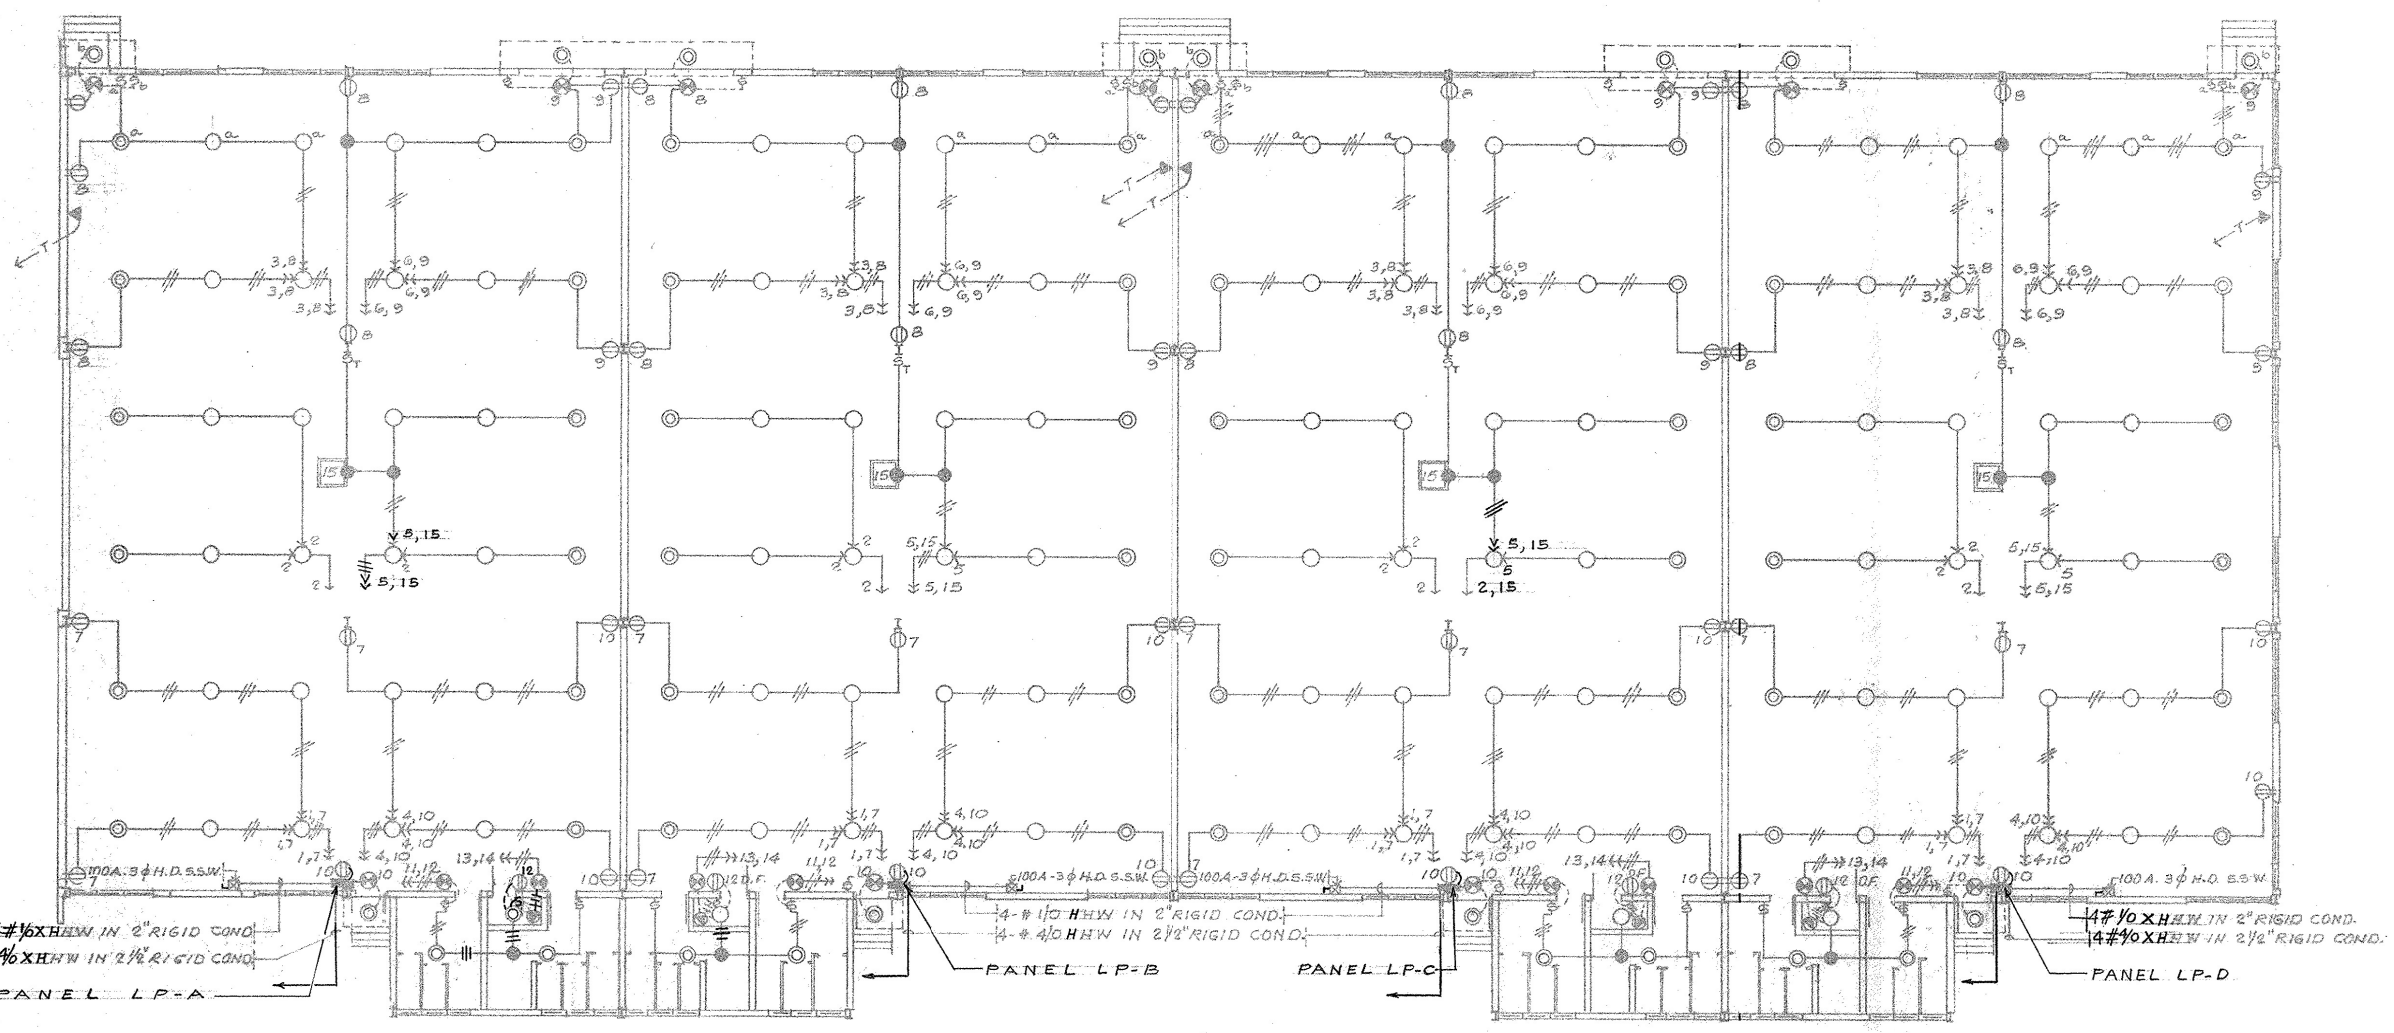


## ELECTRICAL LAYOUT

SCALE: 3/32" = 1'-0"

## ELECTRICAL LAYOUT

| NO. | DATE | REVISIONS | BY | LOCATION |
|---|---|---|---|---|
| | | | | |

TYPICAL BLDG." M-X"
LOT NO. 14
SABANA GRANDE INDUSTRIAL PARK
SABANA GRANDE, PUERTO RICO

COMMONWEALTH OF PUERTO RICO
P. R. INDUSTRIAL DEVELOPMENT CO.
ENGINEERING OFFICE
SAN JUAN, PUERTO RICO

| | BY | DATE |
|---|---|---|
| SURVEYED | | |
| COMPUTED | | |
| DESIGNED | | |
| DRAWN | | |
| TRACED | | |
| CHECKED | | |
| RECOMMENDED | | 6/26/80 |
| APPROVED | | 6/26/80 |

DWG. NO. 1561

SHEET NO. 22 OF